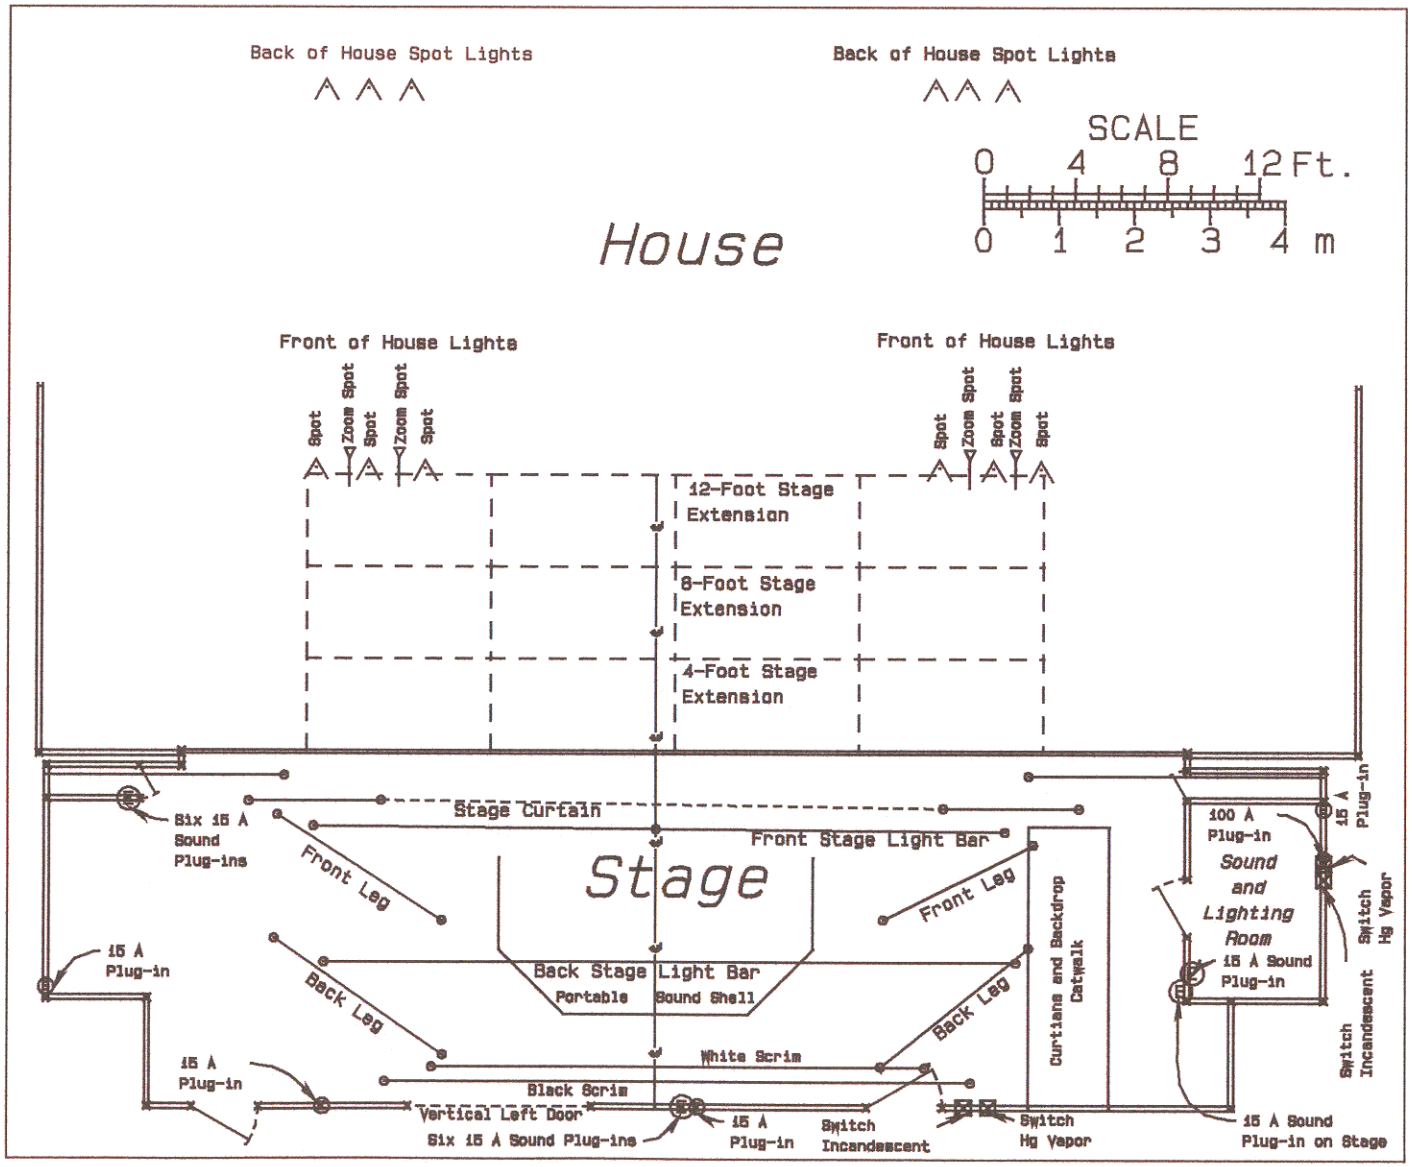

Planview of Pinawa Community Centre
Stage and Lighting

2nd Edition 2005-11-29

Drafting by K. Barrie Burnett